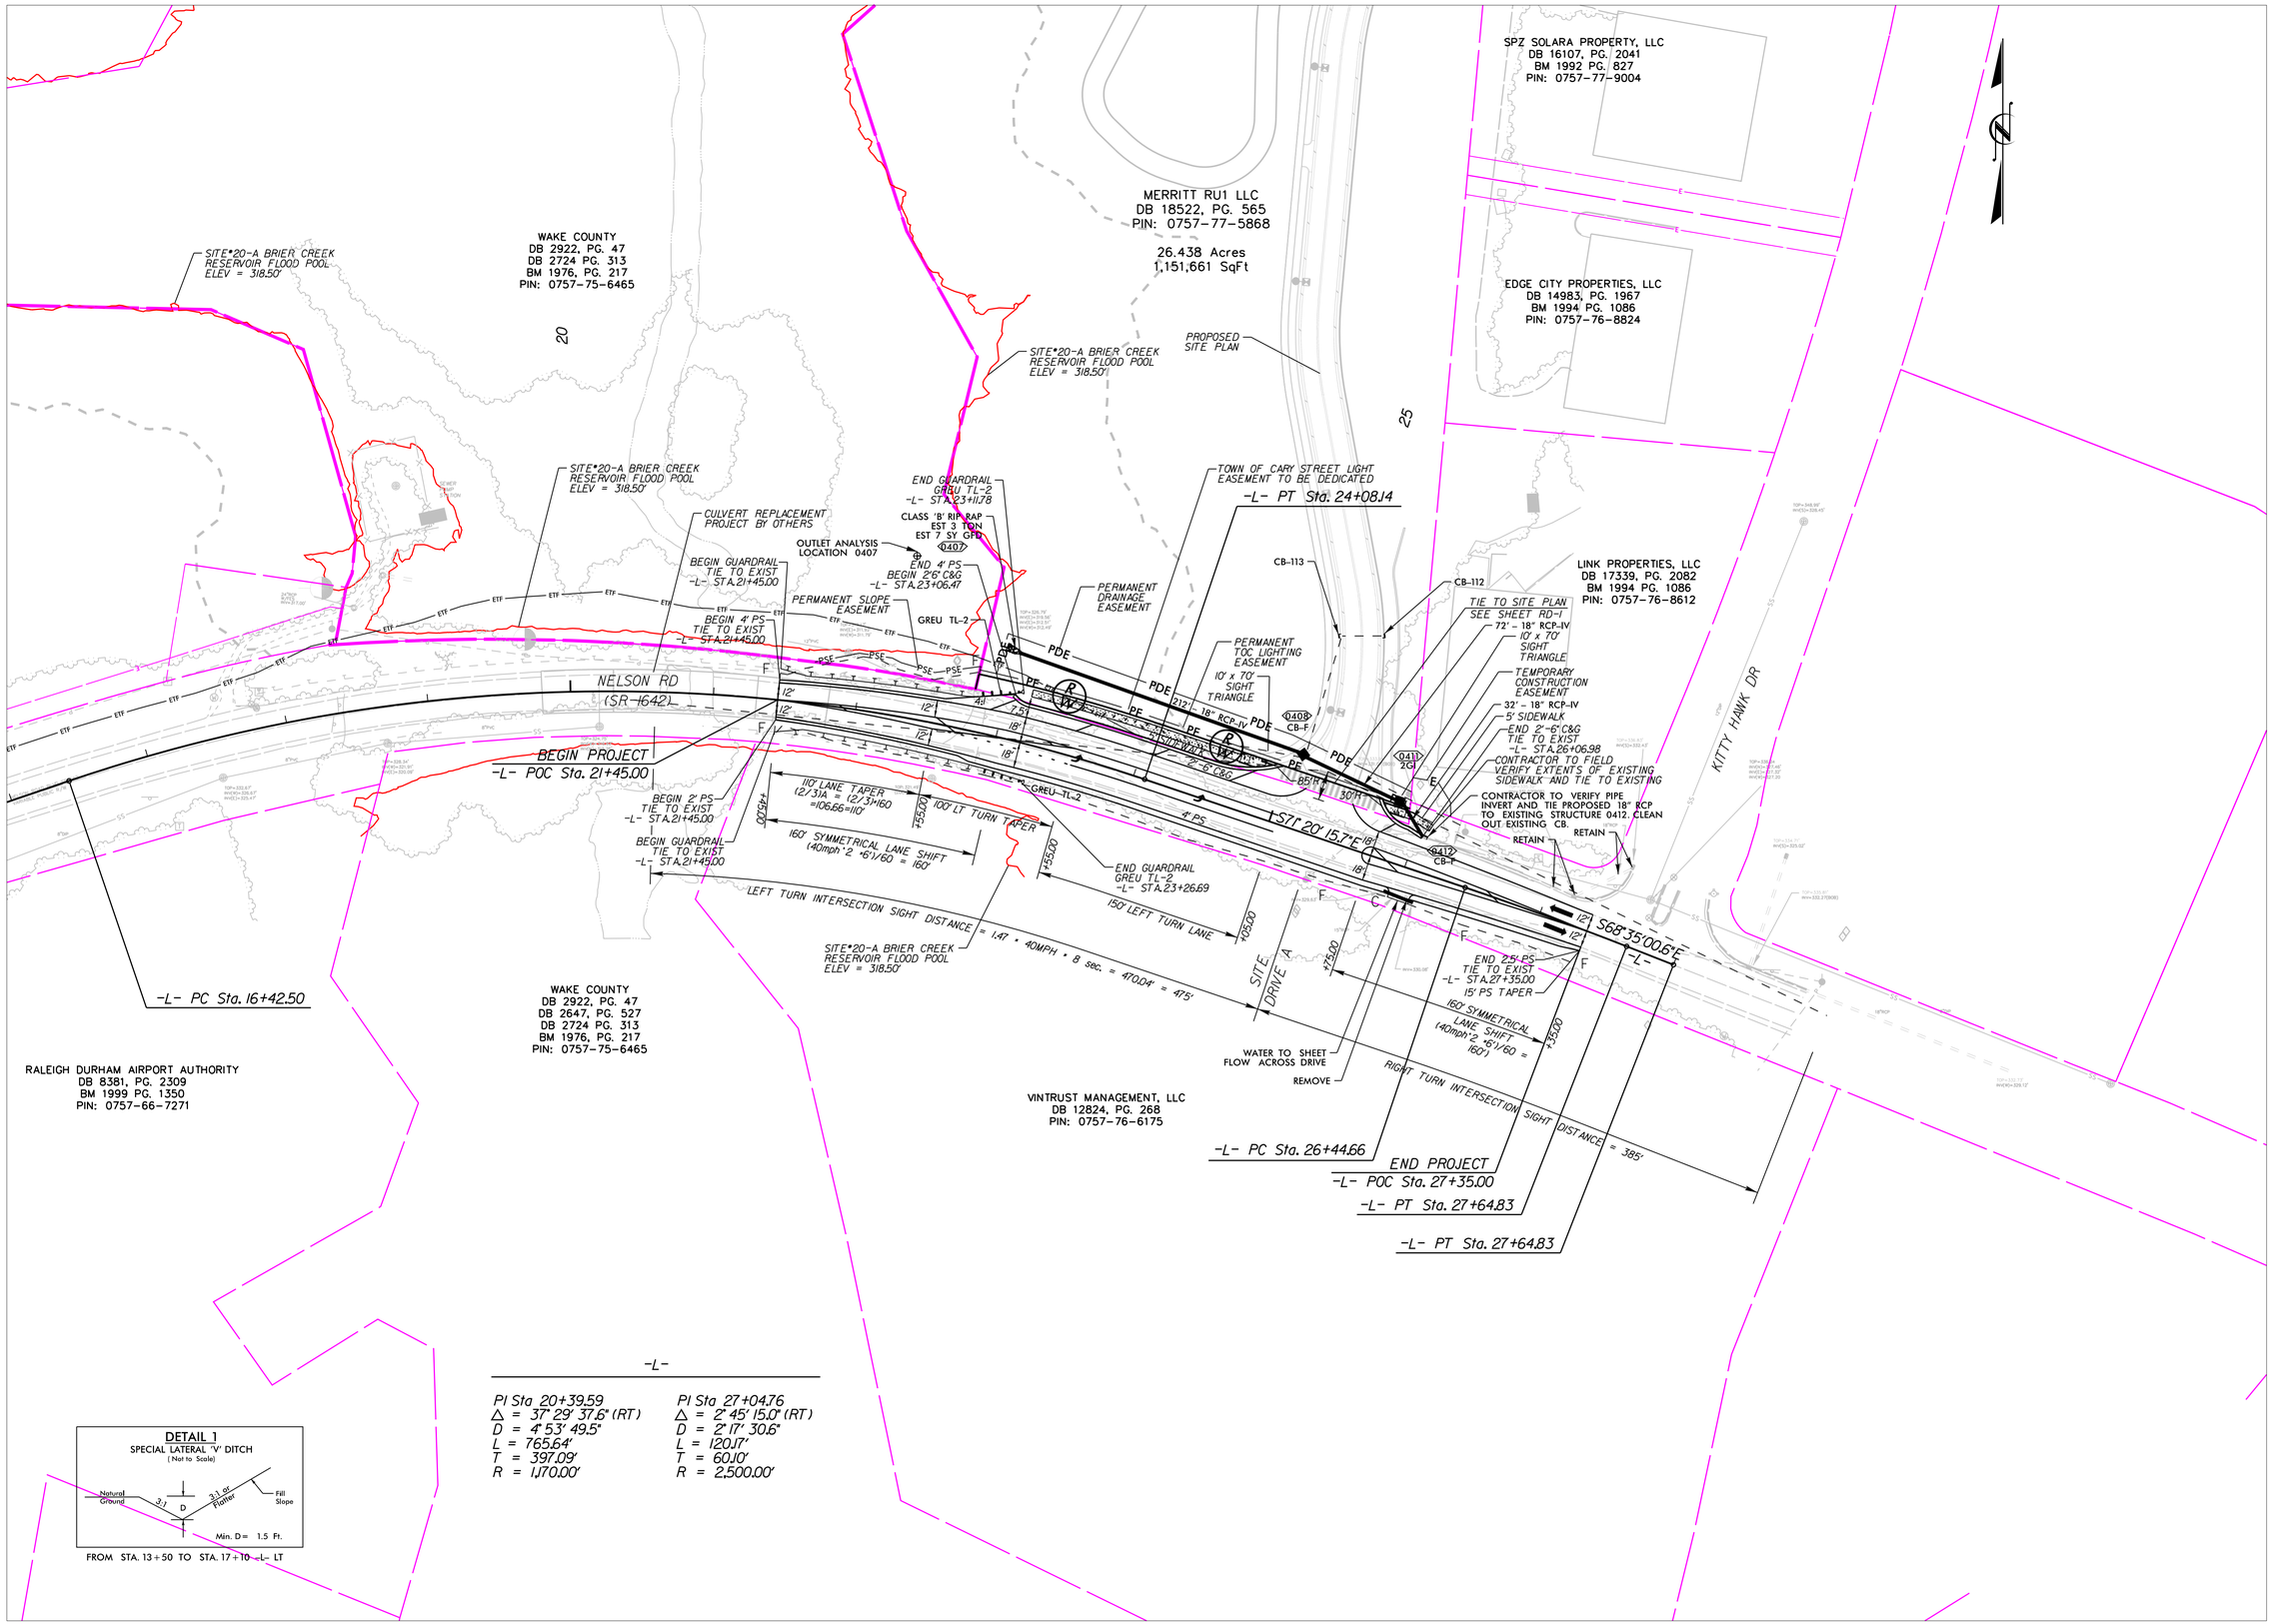

K:\DUR_Roadway\013936003 - Brier Creek Industrial\Plan\Plan Sheets\EAST POD ONLY SHEETS\013936003_psh_4_Crabtree Creek.dgn

2/6/2025

No.	REVISIONS	DATE	BY

Kimley»Horn
© 2022
300 MORRIS STREET, DURHAM, NC 27701, SUITE 200
PHONE: 919-682-3583
WWW.KIMLEY-HORN.COM
NC LICENSE #: F-0102

NORTH CAROLINA PROFESSIONAL SEAL ENGINEER SEAN P. KANE
2/6/2025

KHA PROJECT 013936003
DATE 2/6/2025
SCALE 1"=50'
DESIGNED BY: SPK
DRAWN BY: SPK
CHECKED BY: BTV

PLAN VIEW

RDU BUSINESS PARK - PHASE 2 EAST

CARY NORTH CAROLINA

SHEET NUMBER
R2.00