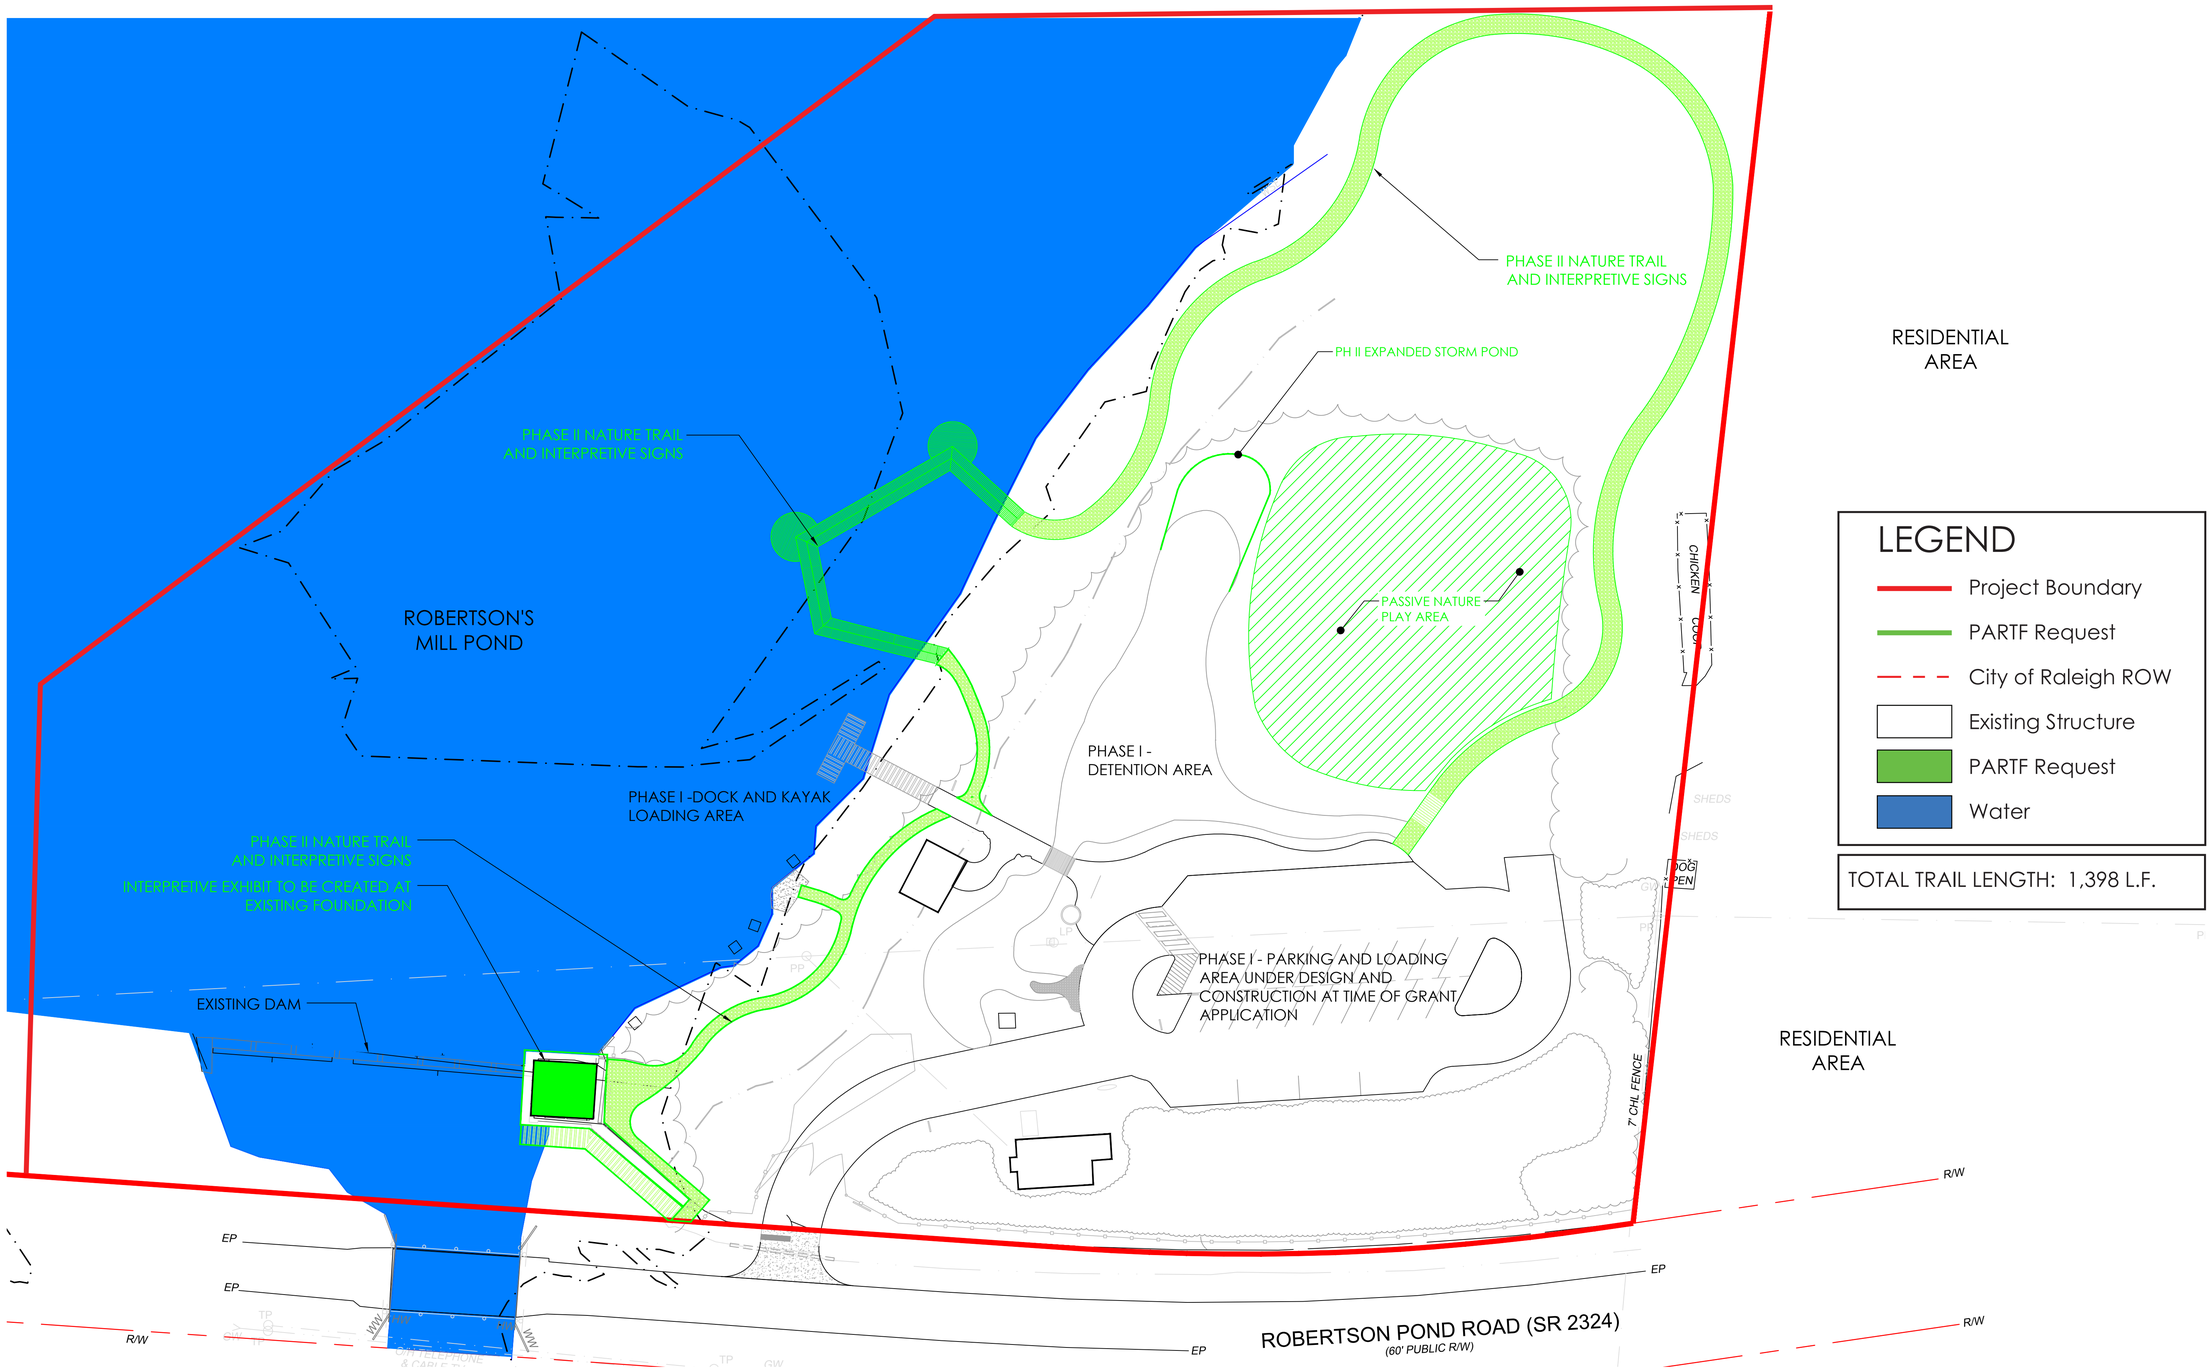

LEGEND

- Project Boundary
- PARTF Request
- City of Raleigh ROW
- Existing Structure
- PARTF Request
- Water

TOTAL TRAIL LENGTH: 1,398 L.F.

SITE AREA: 84.6 ACRES
MARCH 30, 2016

*NOTE: SEE ILLUSTRATIVE PLANS FOR ADDITIONAL DETAILS REGARDING PARK PLANS

0 15 30 60 Feet

ROBERTSON MILLPOND PRESERVE

SITE PLAN

WAKE COUNTY PARKS, RECREATION, AND OPEN SPACE
WAKE COUNTY, NORTH CAROLINA

DHM DESIGN LANDSCAPE ARCHITECTURE
URBAN DESIGN + LAND PLANNING
ECOLOGICAL PLANNING