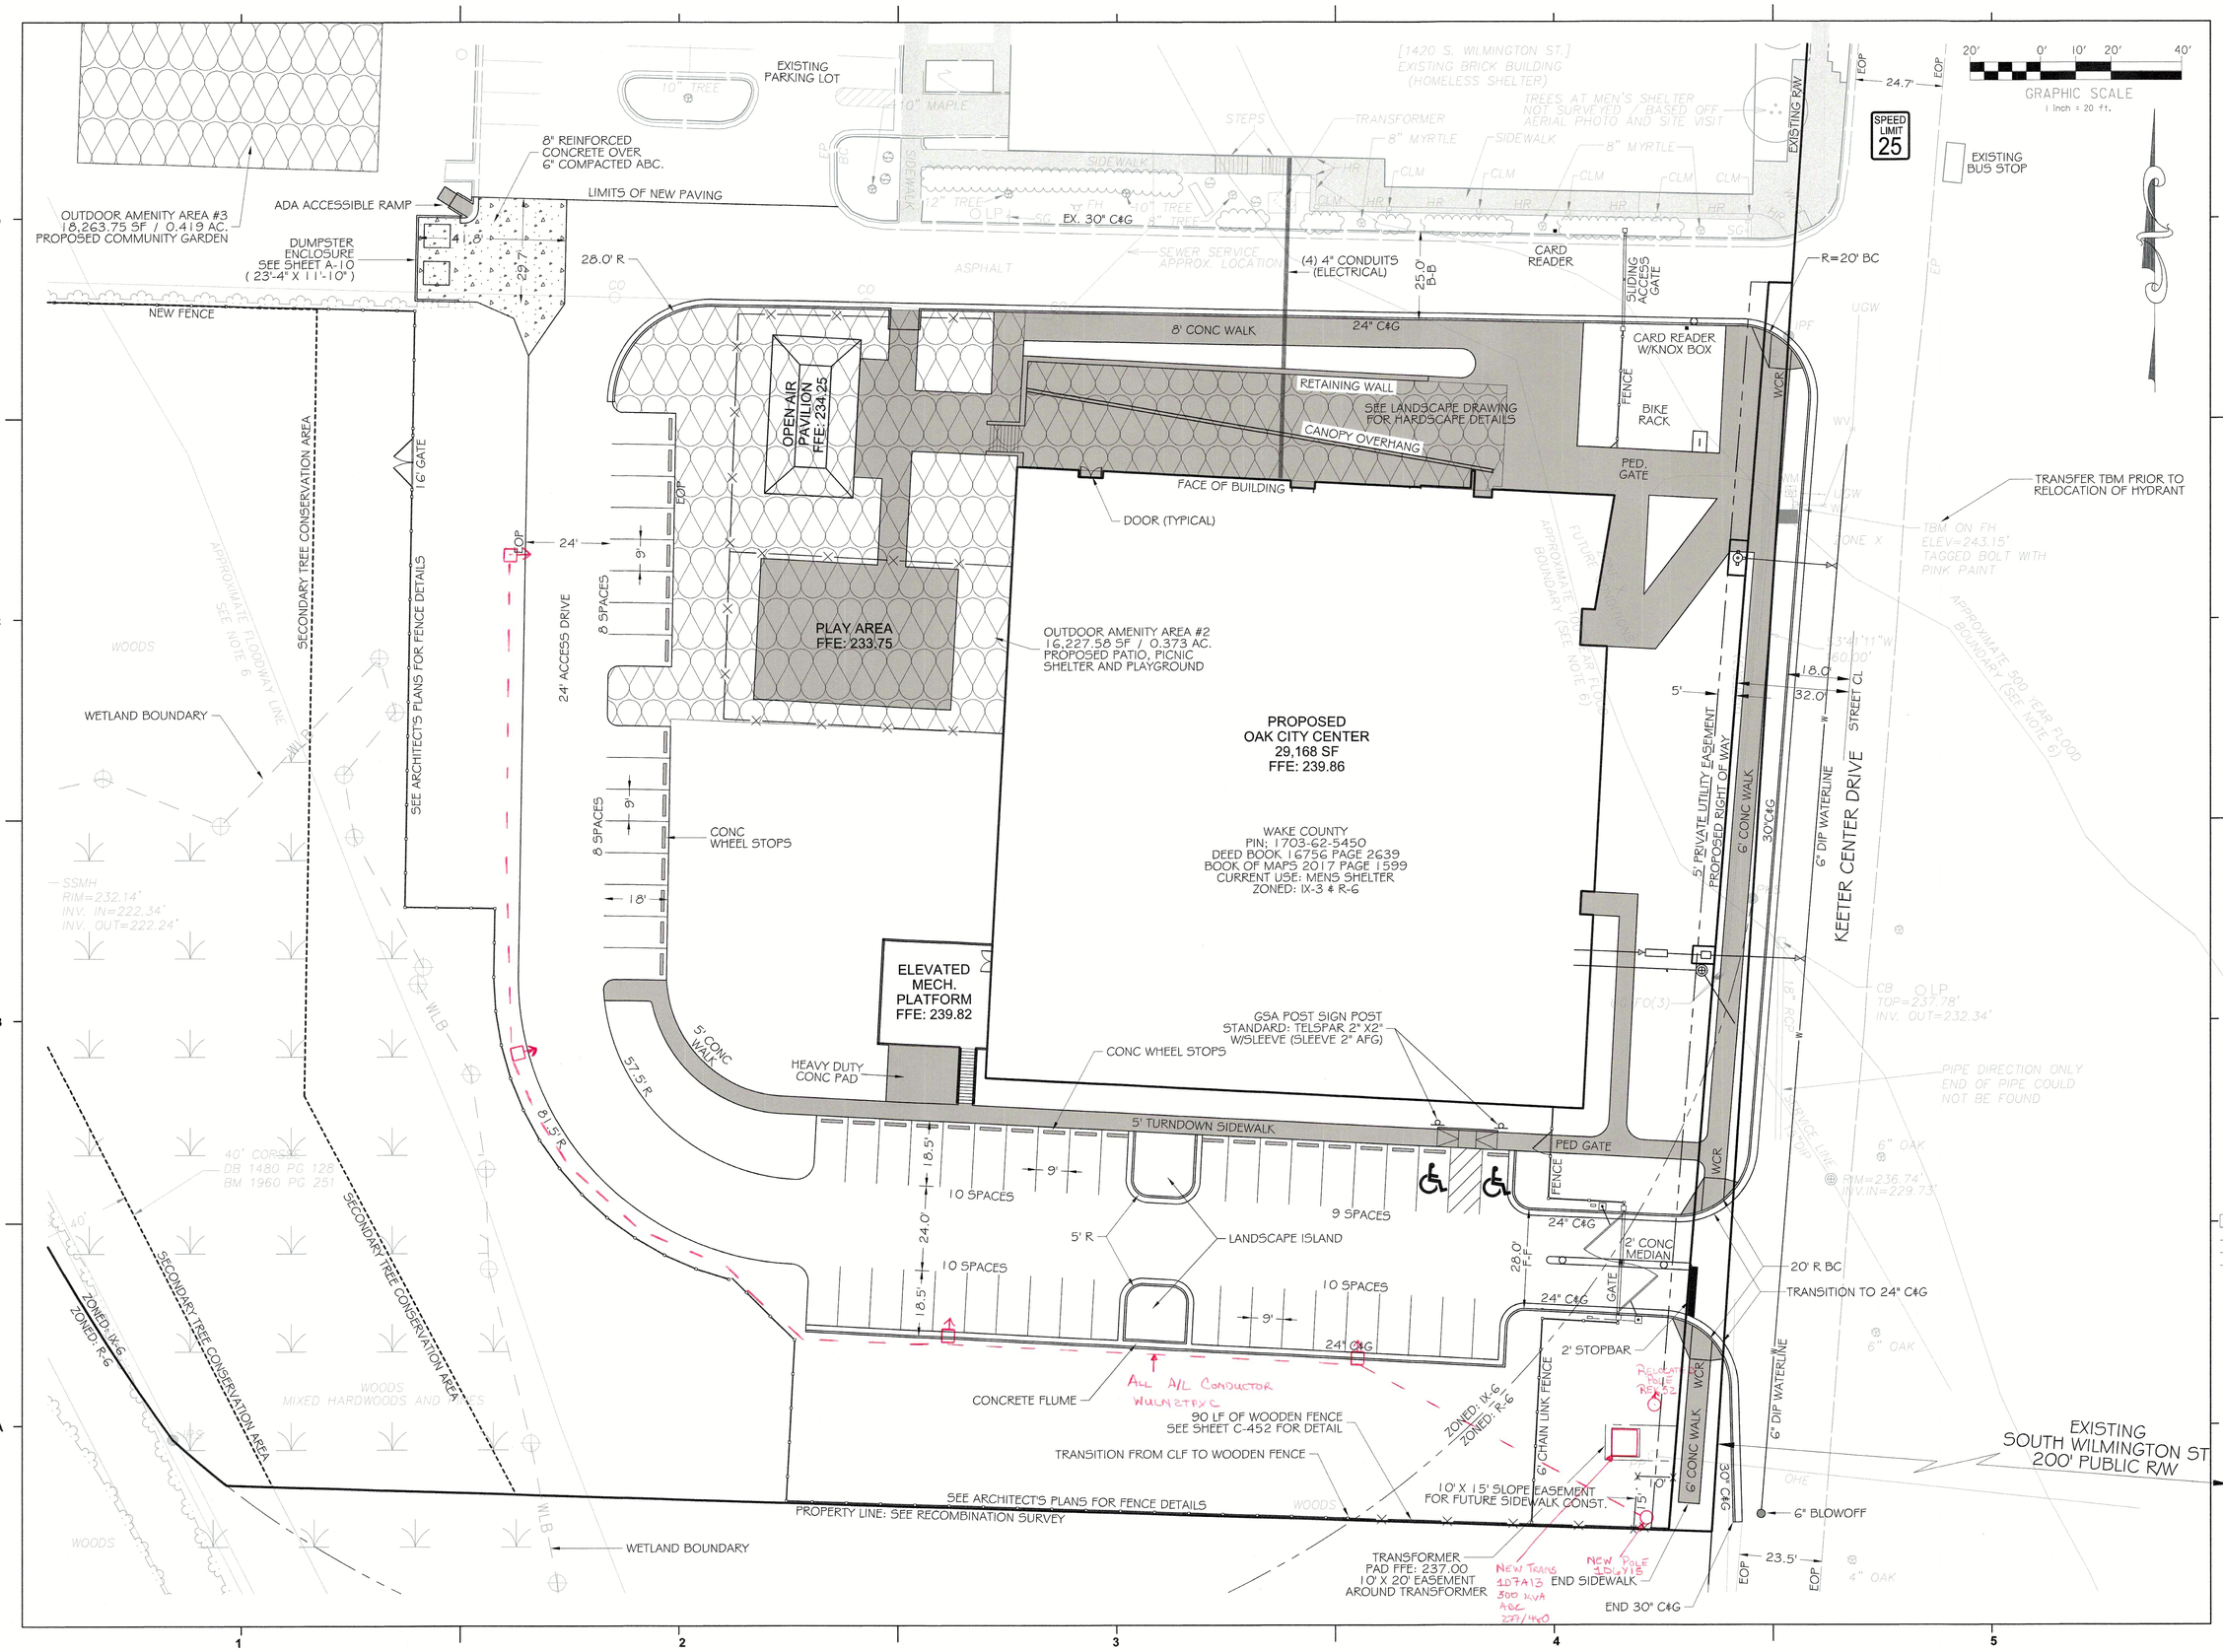

C:\Users\julieborghout\Documents\Arch_Oak City Outreach_2017_julieborghout.rvt
7/25/2017 4:54:52 PM

WAKE COUNTY
NORTH CAROLINA

OAK CITY MULTI-SERVICES CENTER

CALYX
ENGINEERS + CONSULTANTS
6750 TRYON ROAD
CARY, NC 27518
phone: 919.851.1912
CALYXengineers.com
NC License # F-1333

LS3P

434 FAYETTEVILLE STREET, SUITE 1700
RALEIGH, NORTH CAROLINA 27601-1701
TEL. 919.829.2700 FAX 919.829.2730
WWW.LS3P.COM

NORTH CAROLINA PROFESSIONAL SEAL 22514 ENGINEER MICHAEL D. ALLEN 11/15/17

MEMBERS OF THE AMERICAN INSTITUTE OF ARCHITECTS

COPYRIGHT 2017 ALL RIGHTS RESERVED
PRINTED OR ELECTRONIC DRAWINGS AND DOCUMENTATION MAY NOT BE REPRODUCED IN ANY FORM WITHOUT WRITTEN PERMISSION FROM LS3P ASSOCIATES LTD.

REVISIONS:

No.	Description	Date
1.	Original Site Submittal	2017-08-10
2.	Site Submittal # 1	2017-09-28
3.	Site Submittal # 2	2017-11-15

PROJECT: 8702-171890
DATE: September 1st, 2017
DRAWN BY: DFB
CHECKED BY: MDA

Site Plan

C-201

ADMINISTRATIVE SITE REVIEW